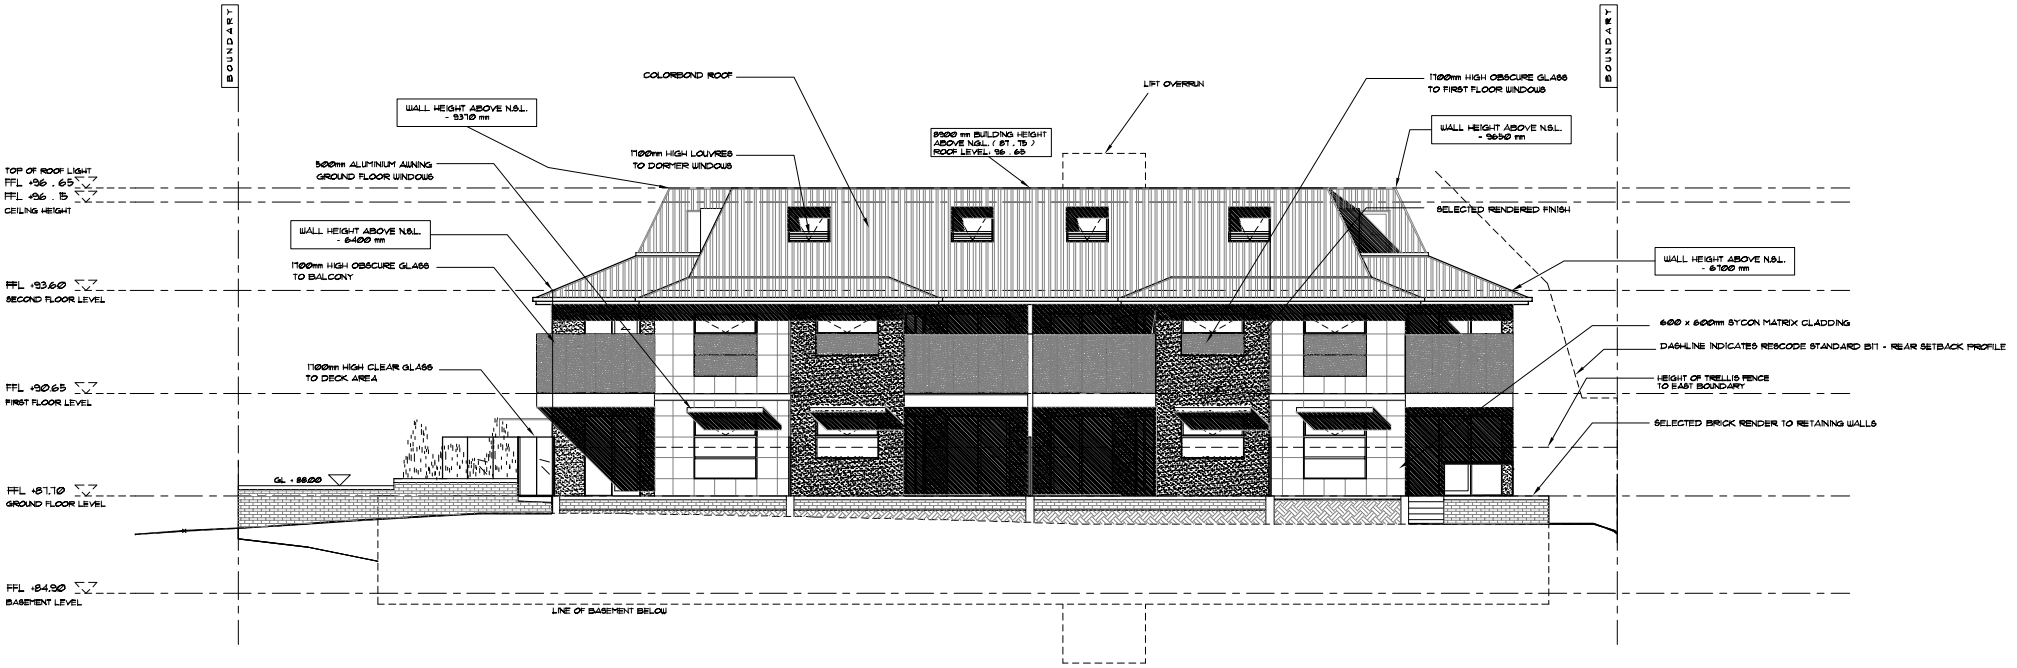

903 - 905 CANTERBURY ROAD - EAST SIDE ELEVATION 1 : 100