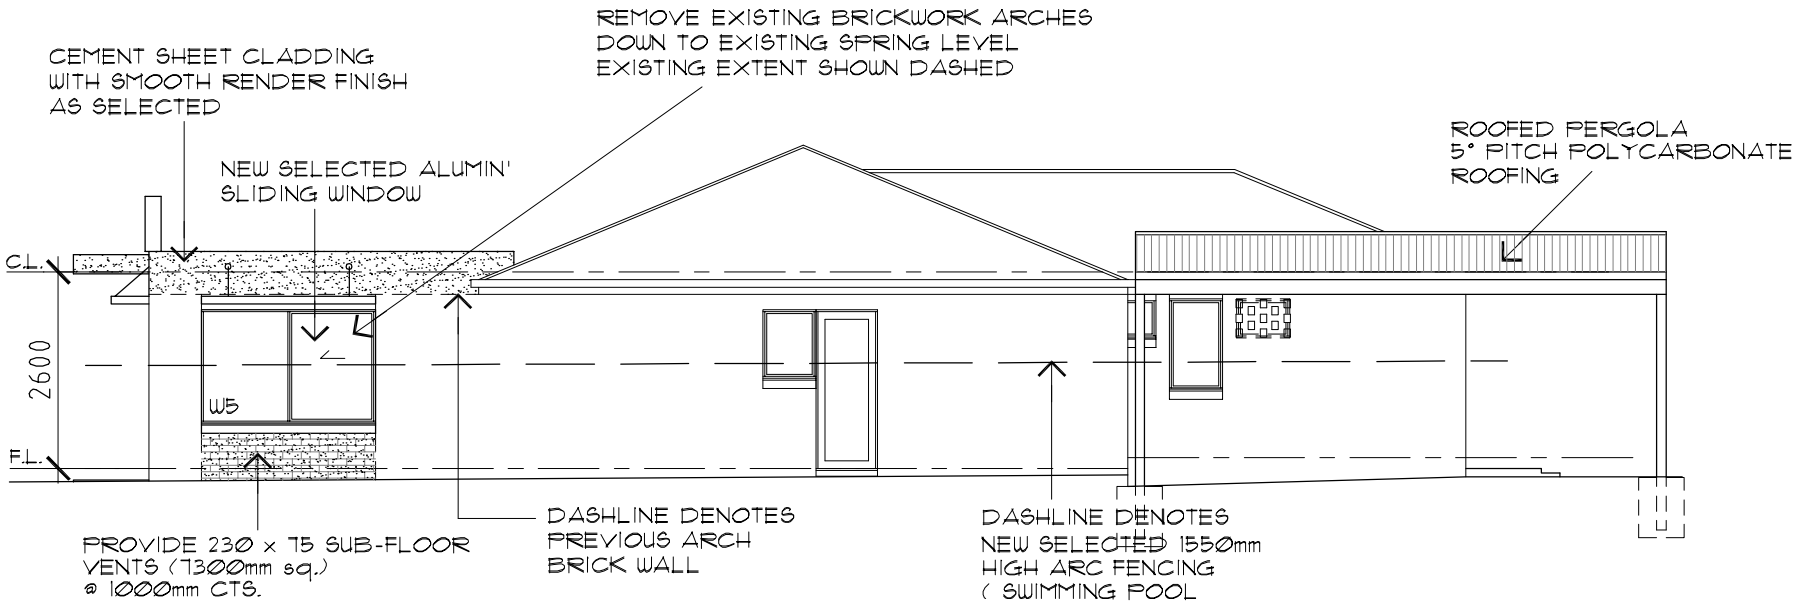

EAST SIDE BEACON
STREET ELEVATION "2" 1 : 100